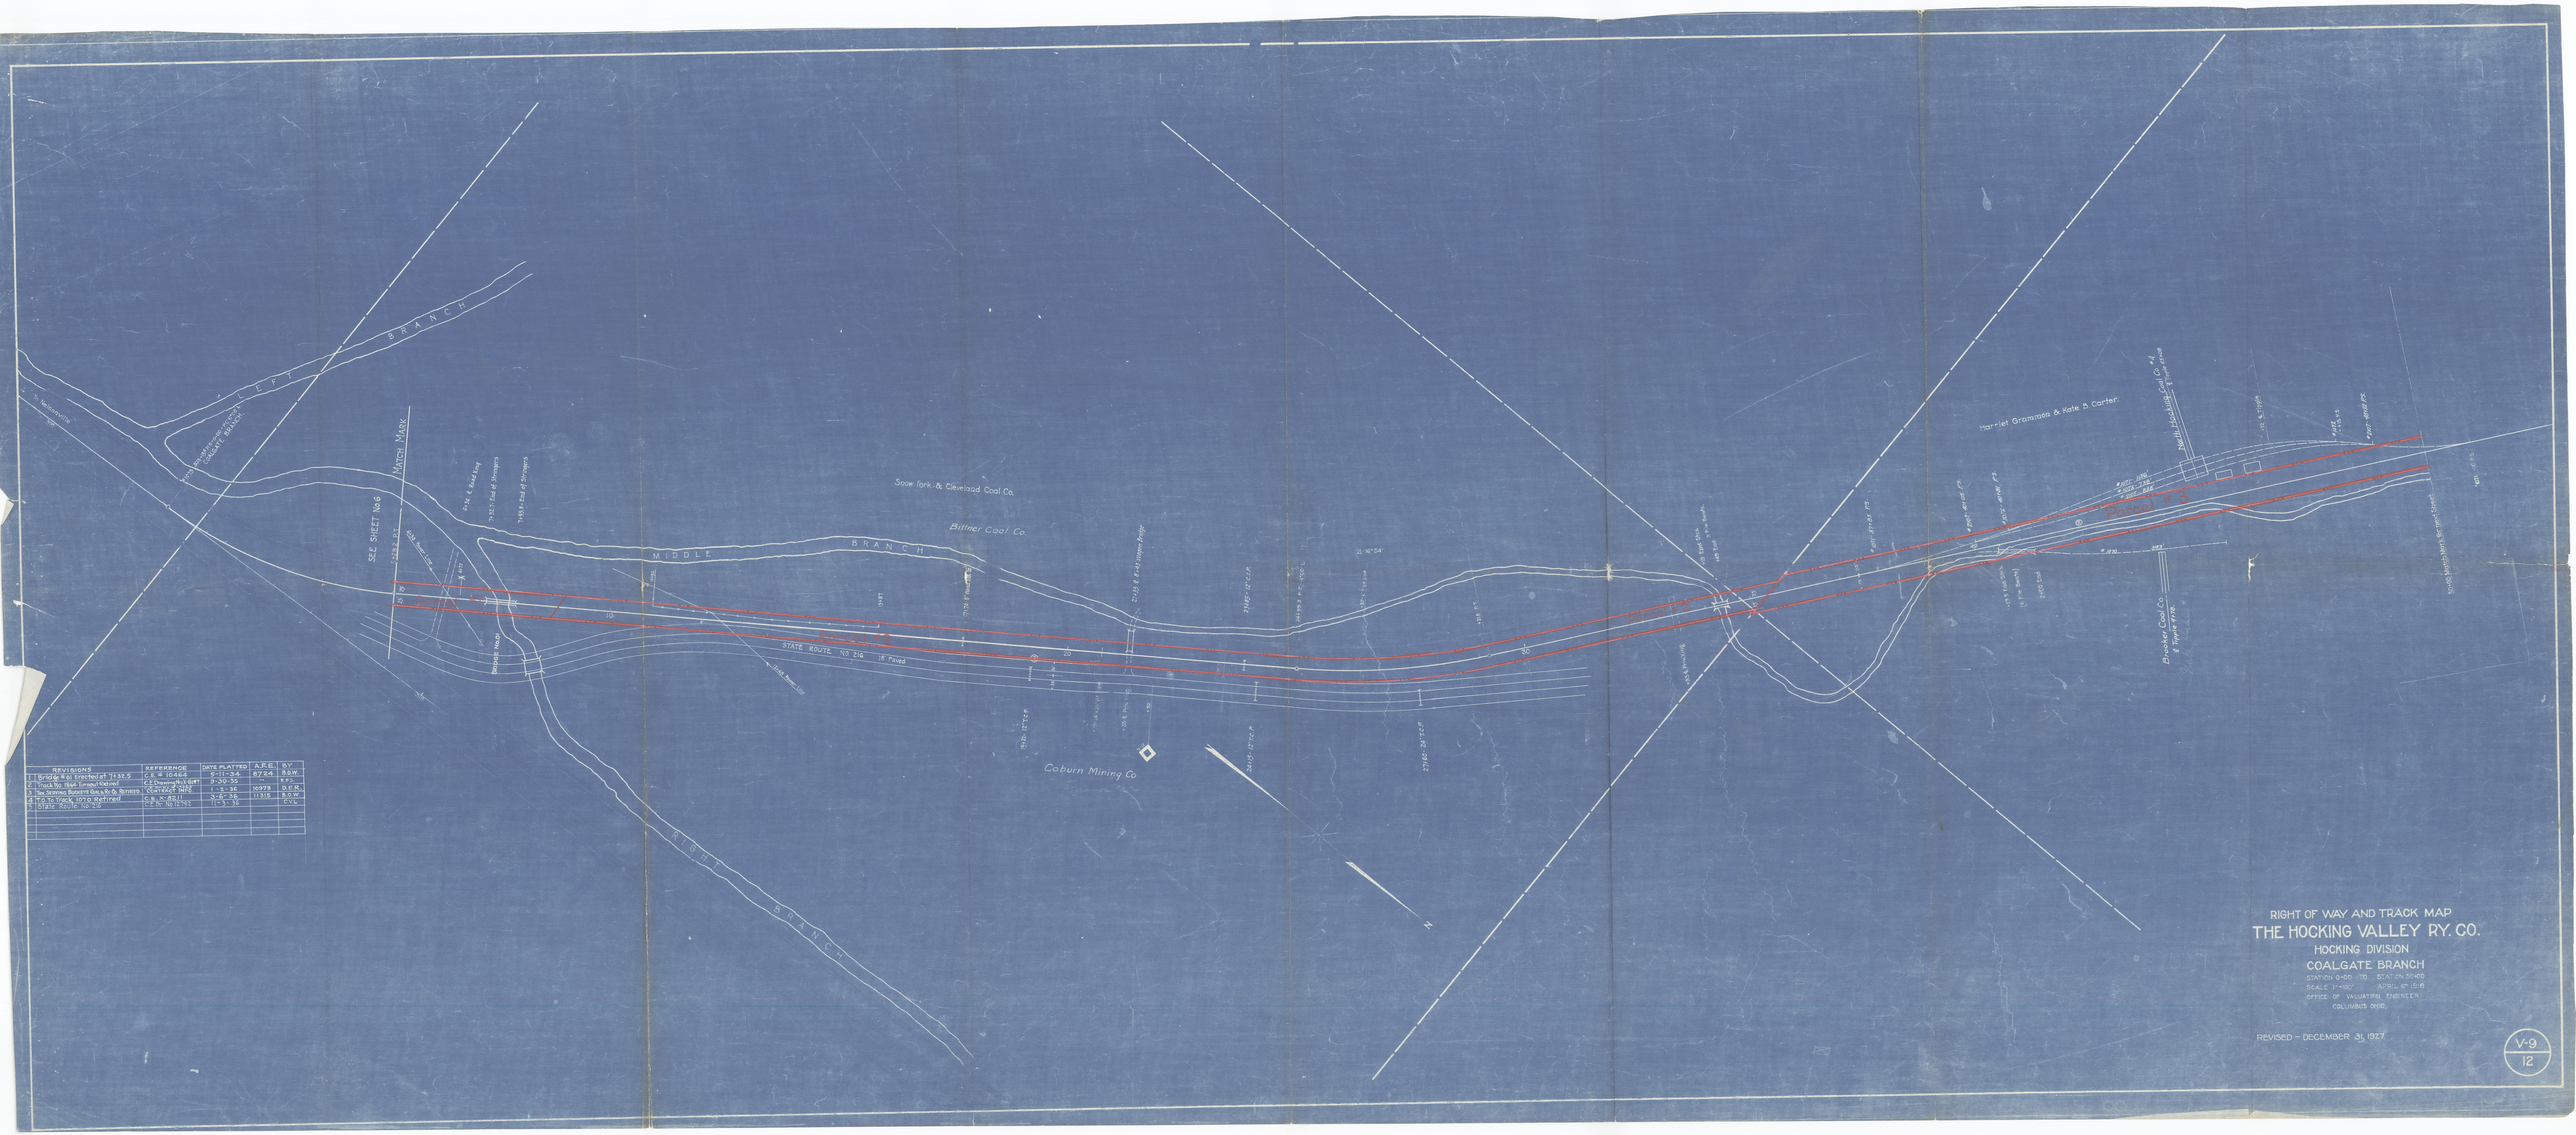


| REVISIONS | REFERENCE | DATE PLATTED | A.F.E. | BY |
|---|---|---|---|---|
| 1 Bridge #6 Erected at 7+32.5 | C.E. # 10464 | 5-11-34 | 8724 | B.O.W. |
| 2 Track No. 1966 Tunnel Retired | C.E. Drawing No. 5 (Left) | 9-30-35 | | E.P.S. |
| 3 The Sporting Buggeye Coal & Ry. Co. Retired | C.E. Drawing No. 5 (Right) | 1-2-36 | 10973 | D.E.R. |
| 4 To-To Track 1970 Retired | C.E. X-8211 | 3-6-36 | 11312 | B.O.W. |
| 5 State Route No. 216 | C.E. Dr. No. 12-292 | 11-3-36 | | C.V.L. |

RIGHT OF WAY AND TRACK MAP

# THE HOCKING VALLEY RY. CO.

HOCKING DIVISION

COALGATE BRANCH

STATION 0+00 TO STATION 50+00

SCALE 1"=100' APRIL 6th 1918

OFFICE OF VALUATION ENGINEER

COLUMBUS OHIO.

REVISED - DECEMBER 31, 1927

V-9
12