HOCKING COUNTY, STARR TOWNSHIP
SECTION 20, T.12N, R.16W

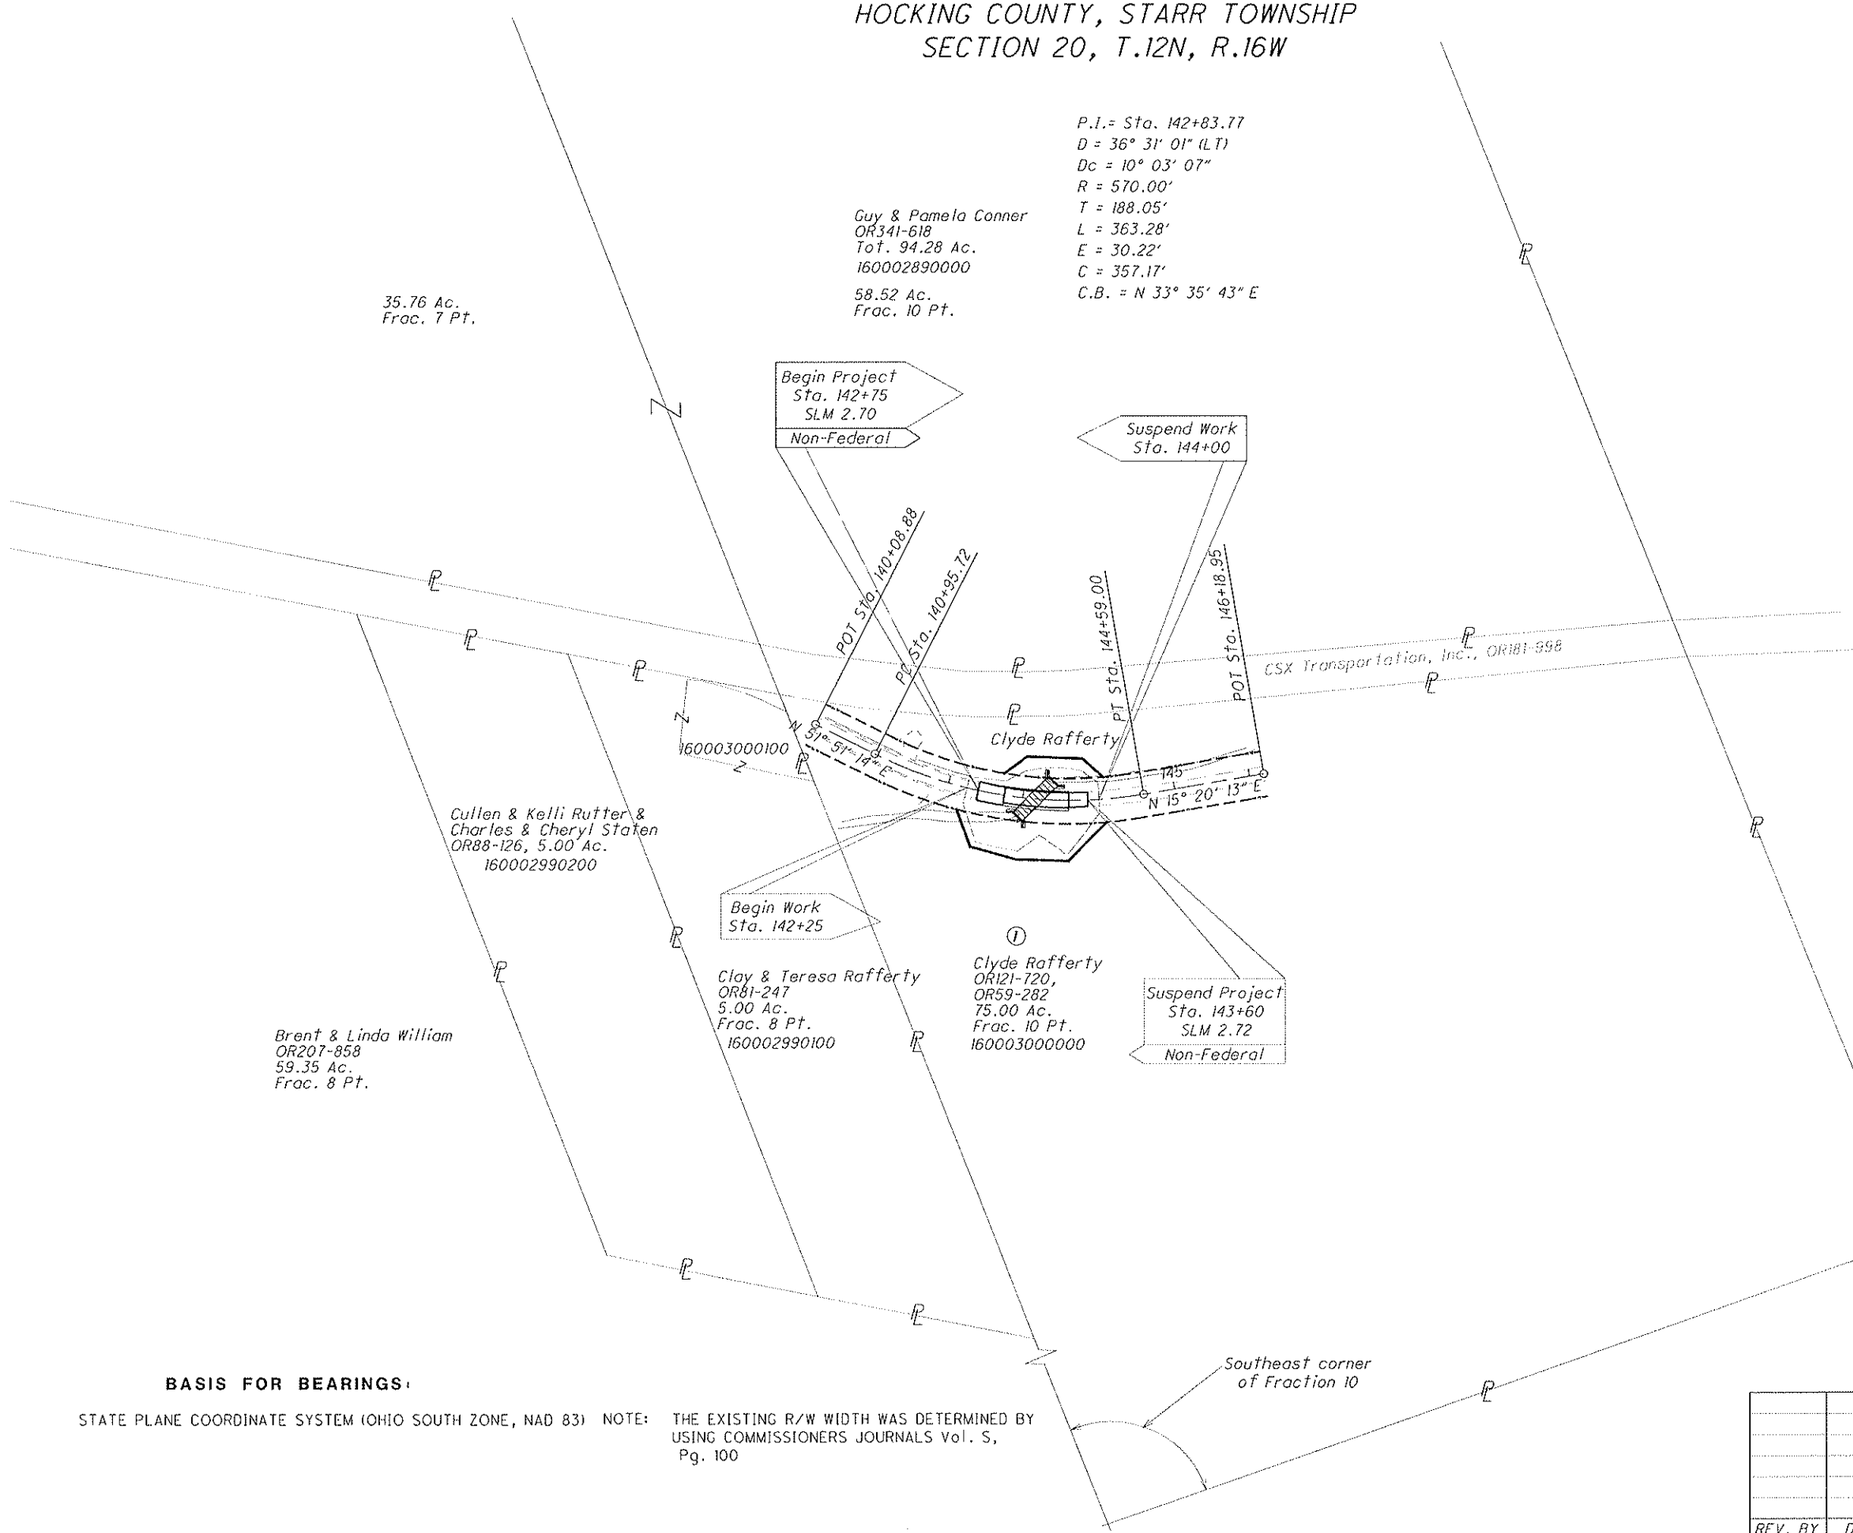

BASIS FOR BEARINGS:

STATE PLANE COORDINATE SYSTEM (OHIO SOUTH ZONE, NAD 83) NOTE: THE EXISTING R/W WIDTH WAS DETERMINED BY USING COMMISSIONERS JOURNALS Vol. S, Pg. 100

REV. BY	DATE	DESCRIPTION

DATE COMPLETED

HORIZONTAL SCALE IN FEET

PID NO. 25094

R/W DESIGNER

R/W REVIEWER

PROPERTY MAP

HOC-328-2.70

2/3

42/45