NO.	GRANTOR	GRANTEE	INSTRUMENT	DATE	RECORD		CUST. NO.	REMARKS
1.	James Crawford, et ux.	Incorporators of G.M.&A.&C.R.R.	Deed	May 16, 1870	D.B. 3 p. 194	Sept. 15, 1871	1766	Same as Parcel No. 4, Map No. 8.
2.	Richason Williams, et ux.	C.H.V.&T.Ry.	Deed	April 30, 1886	D.B. 13 p. 106	May 1, 1886	1767	
3.	Benjamin E. O'Neill, et ux.	C.H.V.&T.Ry.	Quit Claim	April 30, 1886	D.B. 13 p. 107	May 1, 1886	1768	
4.	R. Williams	Incorporators of G.M.&A.&C.R.R.	Deed	May 16, 1870	D.B. X/Z p. 192	Sept. 15, 1871	1769	
5.	Wm. A. Mitchell, et ux.	Incorporators of G.M.&A.&C.R.R.	Deed	May 16, 1870	D.B. X/Z p. 193	Sept. 15, 1871	1770	Same as Parcel No. 1, Map No. 10.

Cust. No. refers to deed numbers in Hocking Valley District.

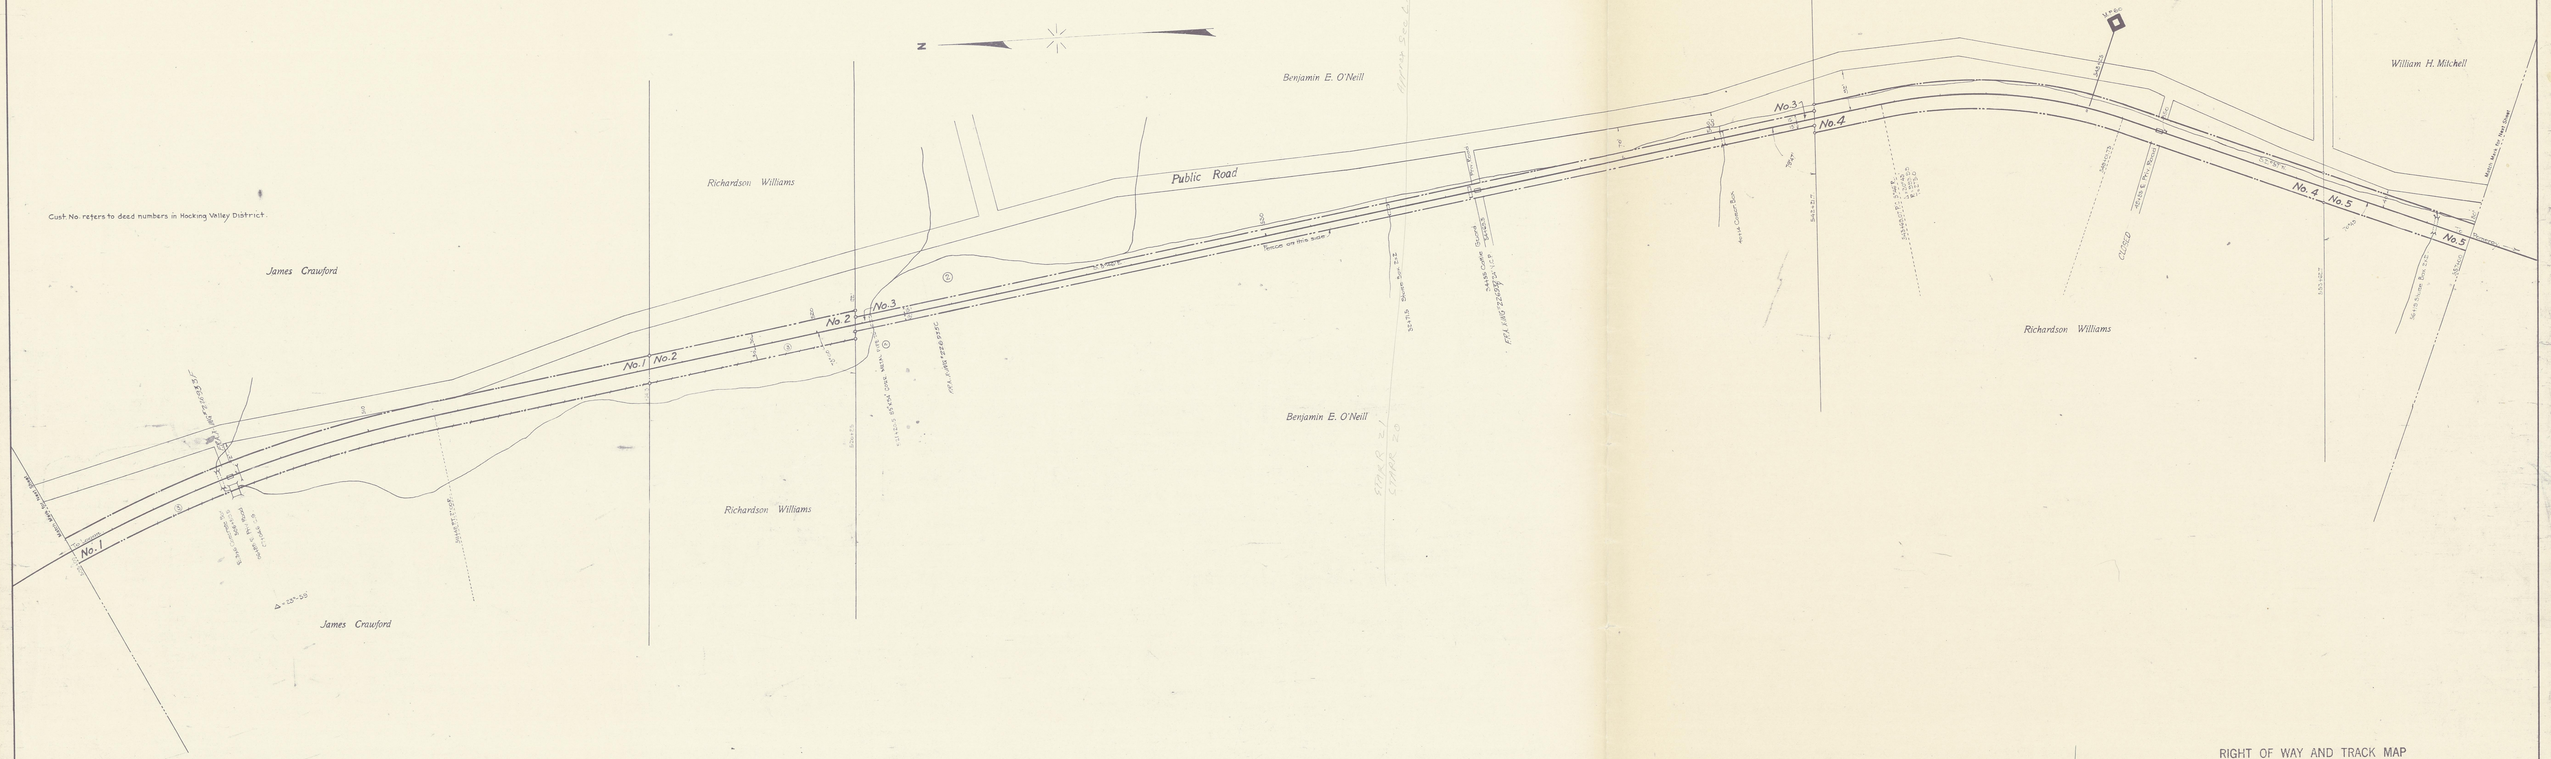

REVISION	REFERENCE	DATE REVISED	A.F.E.	BY
1. Land Schedule Added	Deeds	11-9-38		D.L.A.
2. Road Crossings	Field Check 1938	6-5-39		D.L.A.
3. Fence Relocated on R/W Line	R.E. File 13180	5-20-44		C.L.T.
A. 1969 Cl. 41 Pipe Arch	C.E. Dwg. S-1005	9-1-70	2267	R.F.L.

RIGHT OF WAY AND TRACK MAP
THE HOCKING VALLEY RY. CO.
RIVER DIVISION
STATION 503+00 TO STATION 557+00
SCALE 1" = 100' JANY. 15 1918
OFFICE OF VALUATION ENGINEER
COLUMBUS, OHIO

CORRECT TO - DECEMBER 31, 1927.

VII-HV
9