HOCKING COUNTY
FALLS TOWNSHIP
T14N - R17W
SECTION 5.

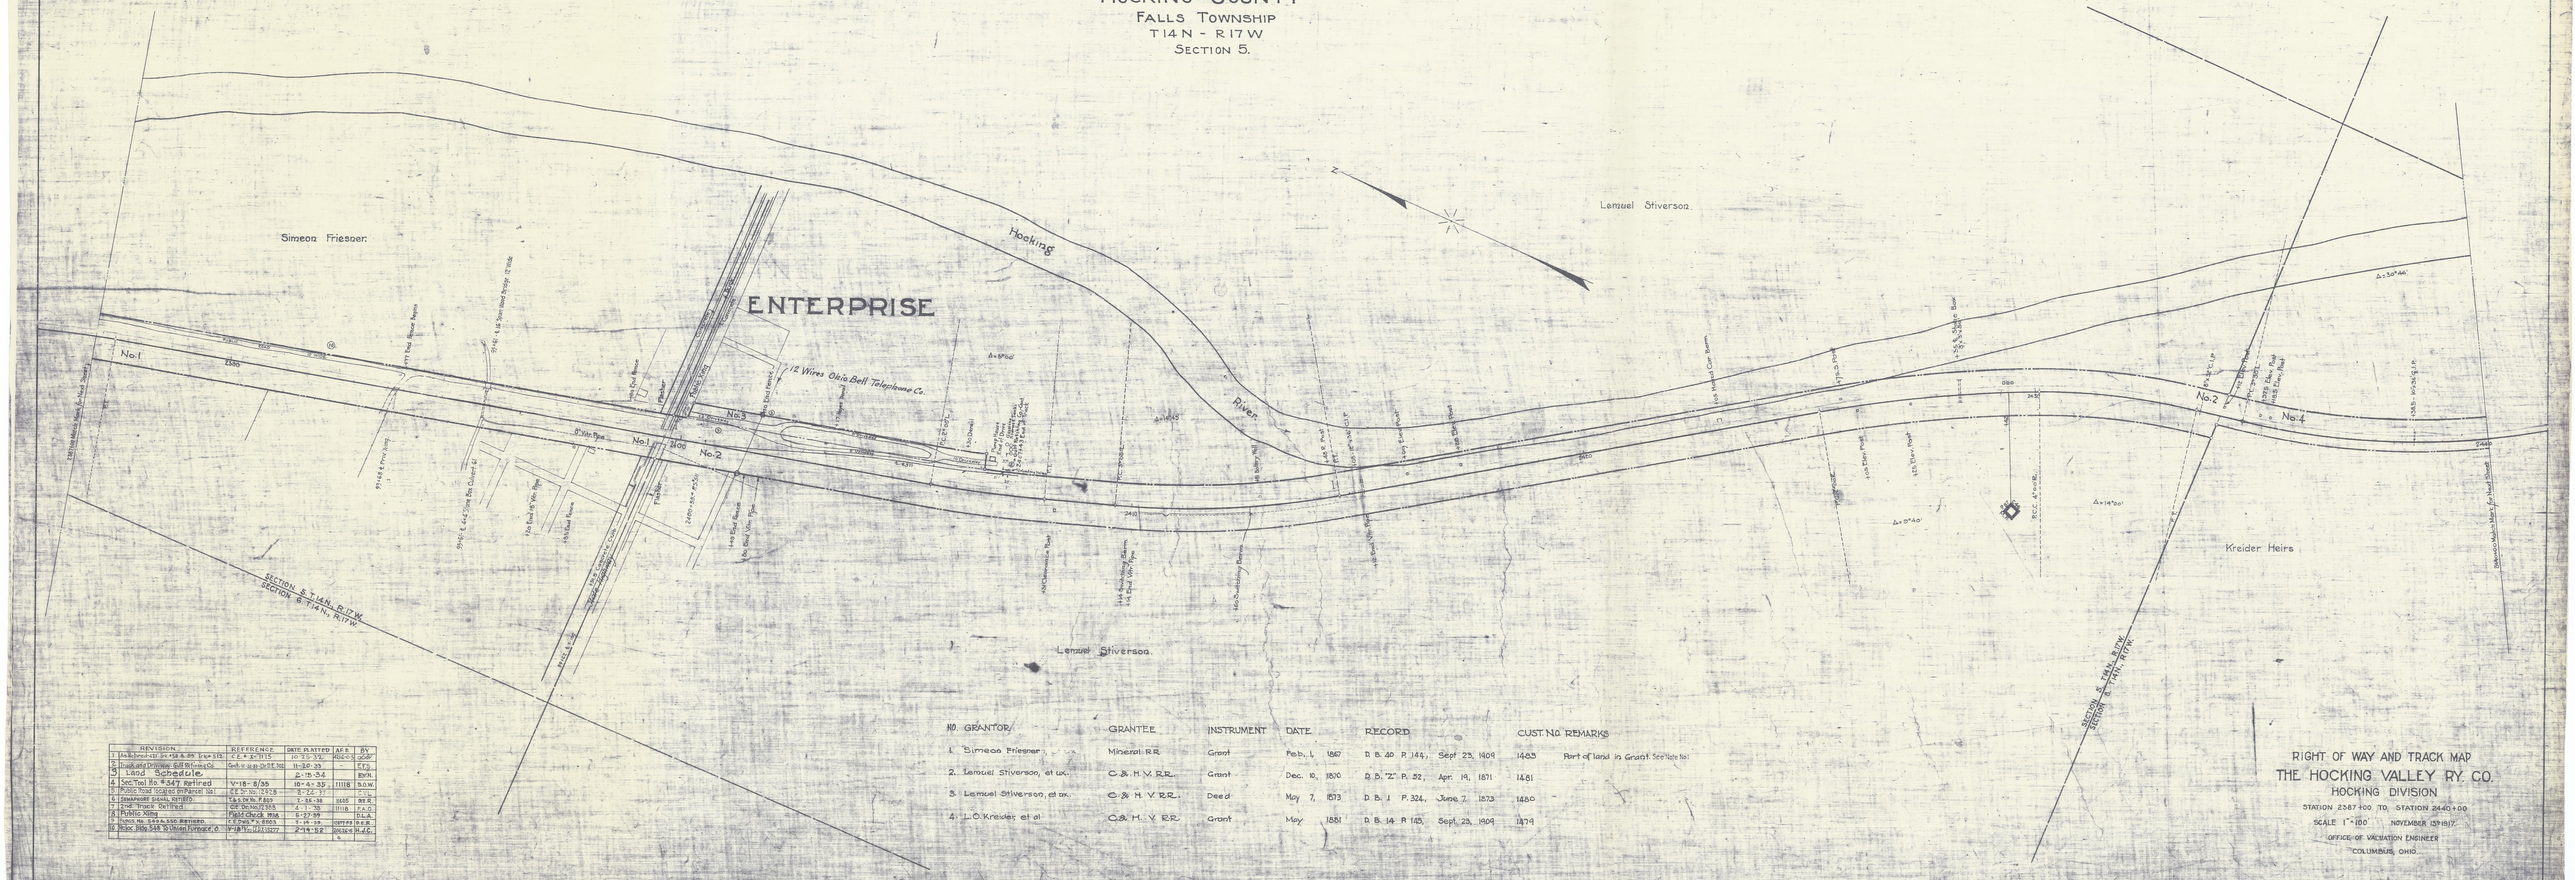

NO.	GRANTOR	GRANTEE	INSTRUMENT	DATE	RECORD		CUST. NO.	REMARKS
1.	Simeon Friesner,	Mineral RR	Grant	Feb., 1, 1867	D. B. 40 P. 144,	Sept. 23, 1909	1483	Part of land in Grant. See Note No1
2.	Lemuel Stiverson, et ux.	C. & H. V. R.R.	Grant	Dec. 10, 1870	D. B. "Z" P. 52,	Apr. 19, 1871	1481	
3.	Lemuel Stiverson, et ux.	C. & H. V. R.R.	Deed	May 7, 1873	D. B. 1 P. 324,	June 7, 1873	1480	
4.	L. O. Kreider, et al	C. & H. V. R.R.	Grant	May, 1881	D. B. 14 P. 145,	Sept. 23, 1909	1479	

Note: CUST. NO. refers to deed number in Hocking Valley District.
Note No.1 - See Chief Engineers file 279-432 in connection with public road located on this parcel.

	REVISION	REFERENCE	DATE PLOTTED	AFR	BY
1	Ins. Bond-str. Inv. #58 & Blk. Inv. #372	C.E. # 2-7115	10-25-32	RDC-C.S.	JCJR
2	Track and Drainage Cut Bl. Mines Co.	Cert. of Ser. Cr. T.E. 162	11-20-33	-	F.T.J.
3	Land Schedule		2-15-34		BWR.
4	Sec. Tool Ho. #347 Retired	V-18-8/35	10-4-35	11118	B.O.W.
5	Public Road located on Panel 161	C.E. 3-30-13573	8-22-37		-
6	SEMAPHORE SIGNAL REMOVED	E.& O. Dr. #869	1-26-38	11655	BR.R.
7	End Track Retired	Gen. Dr. No. 2383	4-1-38	11118	P.A.O.
8	Public Xing	Field Check 1956	5-27-39		D.L.A.
9	Road No. 348 & 350 REMOVED	C.E. Dwg. #. 6865	9-14-39	11778	B.E.R.
10	Rec. Bldg. 348 to Union Furnace, O.	V-9-11-1/2/5572	2-14-52	20526	H.J.C.

RIGHT OF WAY AND TRACK MAP
THE HOCKING VALLEY RY. CO.
HOCKING DIVISION
STATION 2367+00 TO STATION 2440+00
SCALE 1" = 100' NOVEMBER 15th 1917.
OFFICE OF VALUATION ENGINEER
COLUMBUS, OHIO.

V5-HV
38