REVISIONS	REFERENCE	DATE PLOTTED	APP.	BY
1 Land Schedule		2-15-34		EWH
2 R/W from State of Ohio	Deeds 2485, 2486	10-24-34		C.V.L.
3 R/W Monuments Set	C.E.D. No. 11927-C	11-27-34		F.F.S.
4 2nd Track Retired	C.E. 1940-12388	3-30-38	11118	F.A.D.

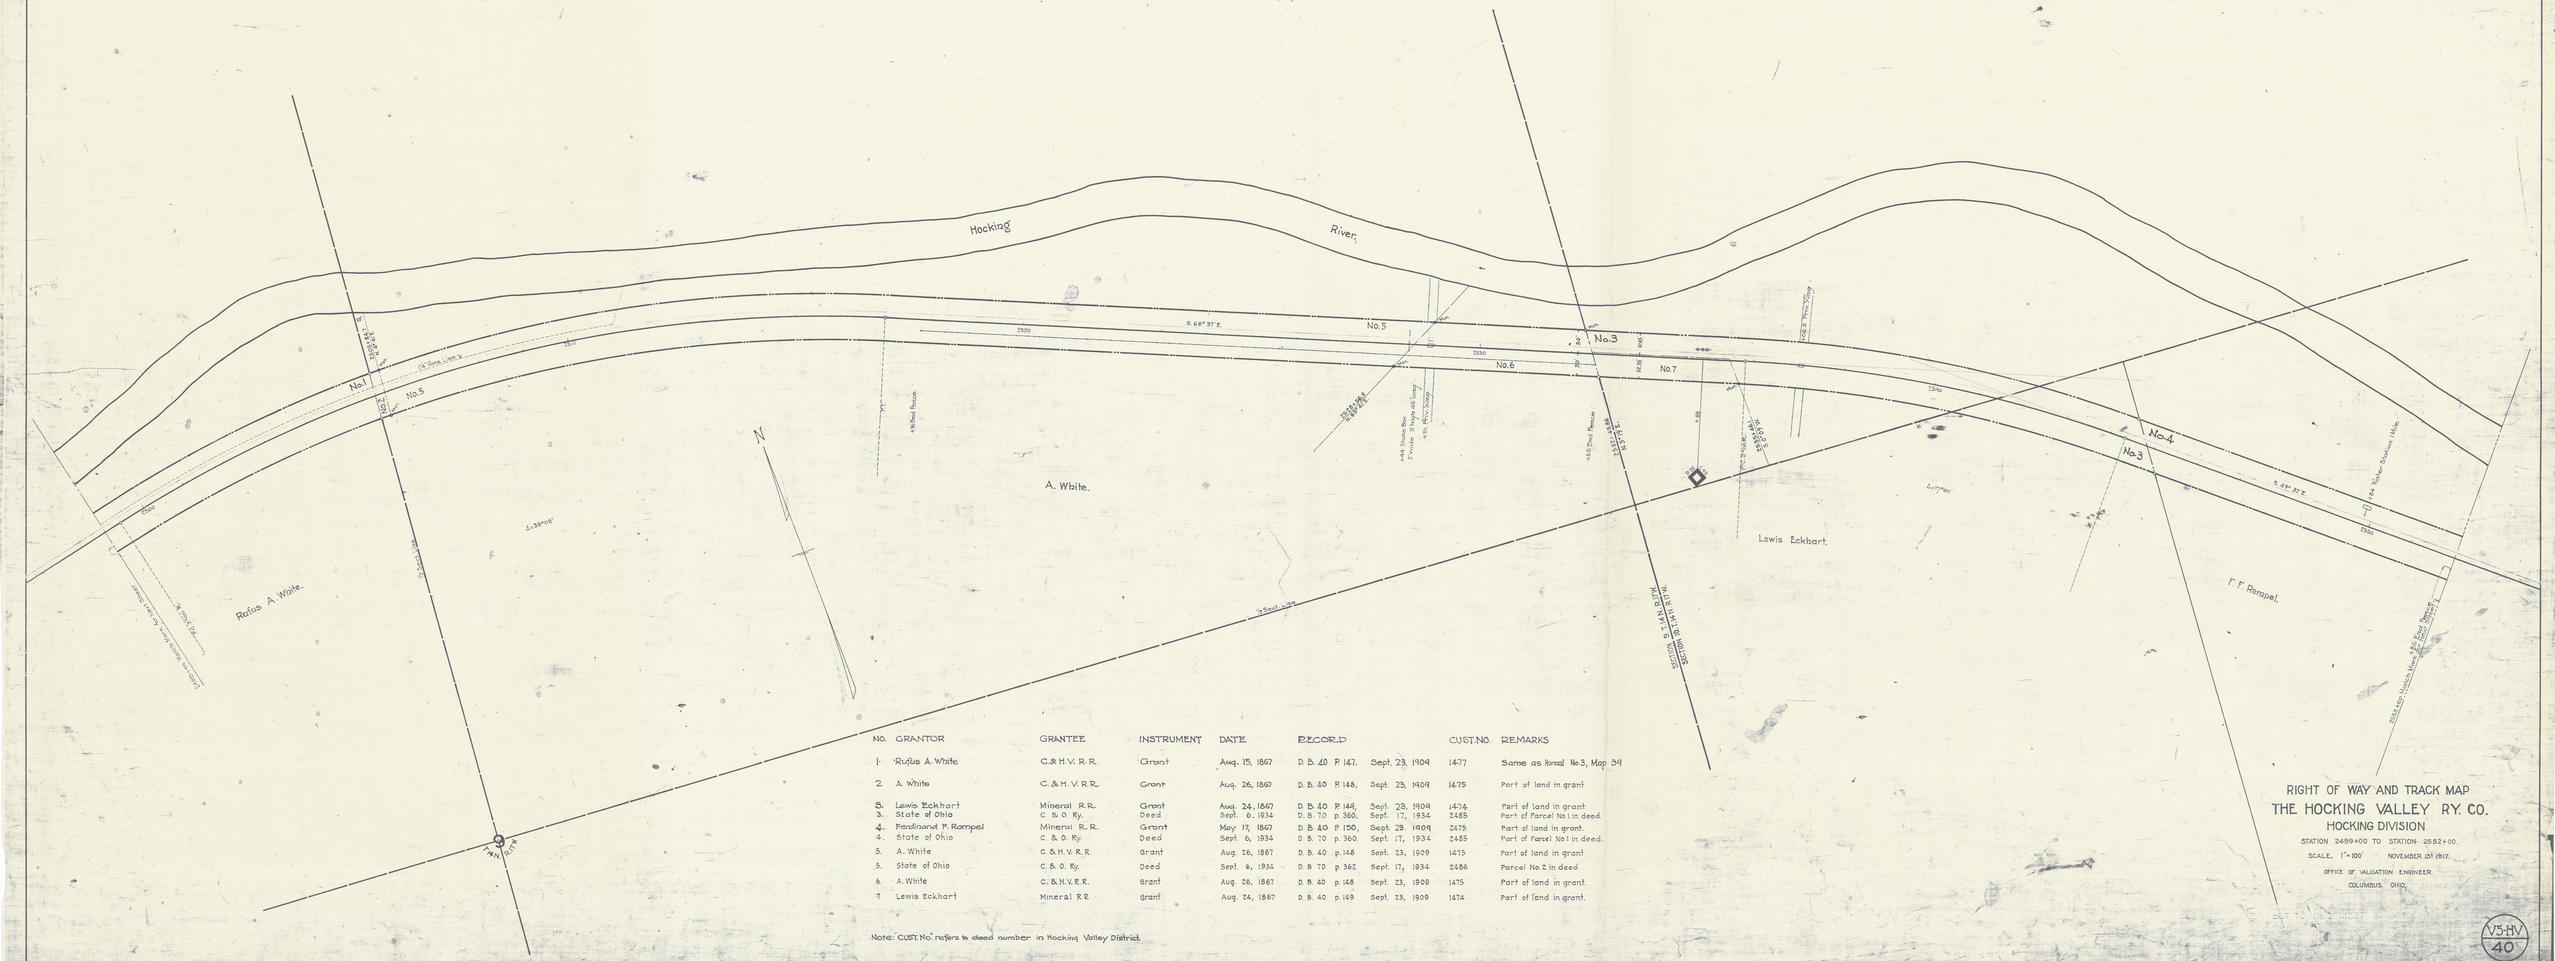

No.	GRANTOR	GRANTEE	INSTRUMENT	DATE	RECORD		CUST. NO.	REMARKS
1.	Rufus A. White	C. & H. V. R. R.	Grant	Aug. 15, 1867	D. B. 40 P. 147.	Sept. 23, 1909	1477	Same as Parcel No. 3, Map 39
2.	A. White	C. & H. V. R. R.	Grant	Aug. 26, 1867	D. B. 40 P. 148,	Sept. 23, 1909	1475	Part of land in grant
3.	Lewis Eckhart	Mineral R.R.	Grant	Aug. 24, 1867	D. B. 40 P. 149,	Sept. 23, 1909	1474	Part of land in grant.
3.	State of Ohio	C. & O. Ry.	Deed	Sept. 6, 1934	D. B. 70 p. 360,	Sept. 17, 1934	2485	Part of Parcel No. 1 in deed.
4.	Ferdinand F. Rempel	Mineral R. R.	Grant	May 17, 1867	D. B. 40 P. 150,	Sept. 23, 1909	2475	Part of land in grant.
4.	State of Ohio	C. & O. Ry.	Deed	Sept. 6, 1934	D. B. 70 p. 360,	Sept. 17, 1934	2485	Part of Parcel No. 1 in deed.
5.	A. White	C. & H. V. R. R.	Grant	Aug. 26, 1867	D. B. 40 p. 148	Sept. 23, 1909	1475	Part of land in grant
5.	State of Ohio	C. & O. Ry.	Deed	Sept. 6, 1934	D. B. 70 p. 362	Sept. 17, 1934	2486	Parcel No. 2 in deed.
6.	A. White	C. & H. V. R. R.	Grant	Aug. 26, 1867	D. B. 40 p. 148	Sept. 23, 1909	1475	Part of land in grant.
7	Lewis Eckhart	Mineral R.R.	Grant	Aug. 24, 1867	D. B. 40 p. 149	Sept. 23, 1909	1474	Part of land in grant.

Note: CUST. No. refers to deed number in Hocking Valley District.

RIGHT OF WAY AND TRACK MAP
THE HOCKING VALLEY R.Y. CO.
HOCKING DIVISION
STATION 2489+00 TO STATION 2552+00.
SCALE. 1" = 100' NOVEMBER 15th 1917.
OFFICE OF VALUATION ENGINEER.
COLUMBUS, OHIO.

V5-HV
40