NO.	GRANTOR	GRANTEE	INSTRUMENT	DATE	RECORD	CUST NO.	REMARKS
1.	Mary V. Sterling, et vir	C. & H. V. R.R.	Deed	May 28, 1868		1437	Conveys dower right
1.	Louis H. Wolf	C. & H. V. R.R.	Deed	May 28, 1868	D.B. Z P. 268, Nov. 23, 1871	1438	Conveys 8/9 undivided interest.
1.	Helen T. England, et vir.	C. & H. V. R.R.	Deed	July 2, 1869		1396	Conveys 1/9 undivided interest.
1.	Jos A. Wolf, et al by Guardian	C. & H. V. R.R.	Deed	Aug 9, 1869	D.B. Y P. 47, Jan. 14, 1870 (148-51ft Corrected Width)	1395	Conveys 8/9 undivided interest
2.	Wilford Stiers	Mineral R.R.	Grant	Aug. 25, 1867	D.B. 40 P. 167, Oct. 18, 1809	1436	Same as Parcel No. 1, Map 50.
3.	Kate R. Stiers	C.&O. Ry	Deed	Aug. 31, 1931	D.B. 65 P. 585, Sept. 3, 1931	2433	Same as Parcel No. 4, Map 50.
4.	Arthur R. Stiers	C.&O. Ry	Deed	Aug. 31, 1931	D.B. 65 P. 587, Sept. 3, 1931	2434	Parcel No. 1 in deed. Same as Parcel No. 5, Map 50.
5.	State of Ohio	C. & O. Ry.	Deed	June 30, 1937	D.B. 74 p. 158, July 28, 1937	2521	
6.	Anna Von Auer, et al	C. & O. Ry	Journal Entry	June 20 1942	D.B. 81 p. 448 June 25, 1942	2591	Parcel #3, First Tract in instrument
7.	Anna Von Auer, et al	C. & O. Ry	Journal Entry	June 20 1942	D.B. 81 p. 448 June 25, 1942	2591	Parcel #1, First Tract in instrument
8.	Anna Von Auer, et al.	C. & O. Ry	Journal Entry	June 20 1942	D.B. 81 p. 448 June 25, 1942	2591	Parcel #2, First Tract in instrument
9.	Anna Von Auer, et al	C. & O. Ry	Journal Entry	June 20 1942	D.B. 81 p. 448 June 25, 1942	2591	Parcel #1, Second Tract in instrument
10.	Anna Von Auer, et al	C. & O. Ry	Journal Entry	June 20 1942	D.B. 81 p. 448 June 25, 1942	2591	Parcel #2, Second Tract in instrument

CUST No. refers to deed numbers, Hocking Valley District.
NOTE No.1: By Bill of Sale, H.V. Dist. Doc# No. 2081, dated Mar. 21, 1951, Ry Co. Conveys 385' of Track No. 2834 beyond R/W to James Palermo dba Harrisburg Coal Co.

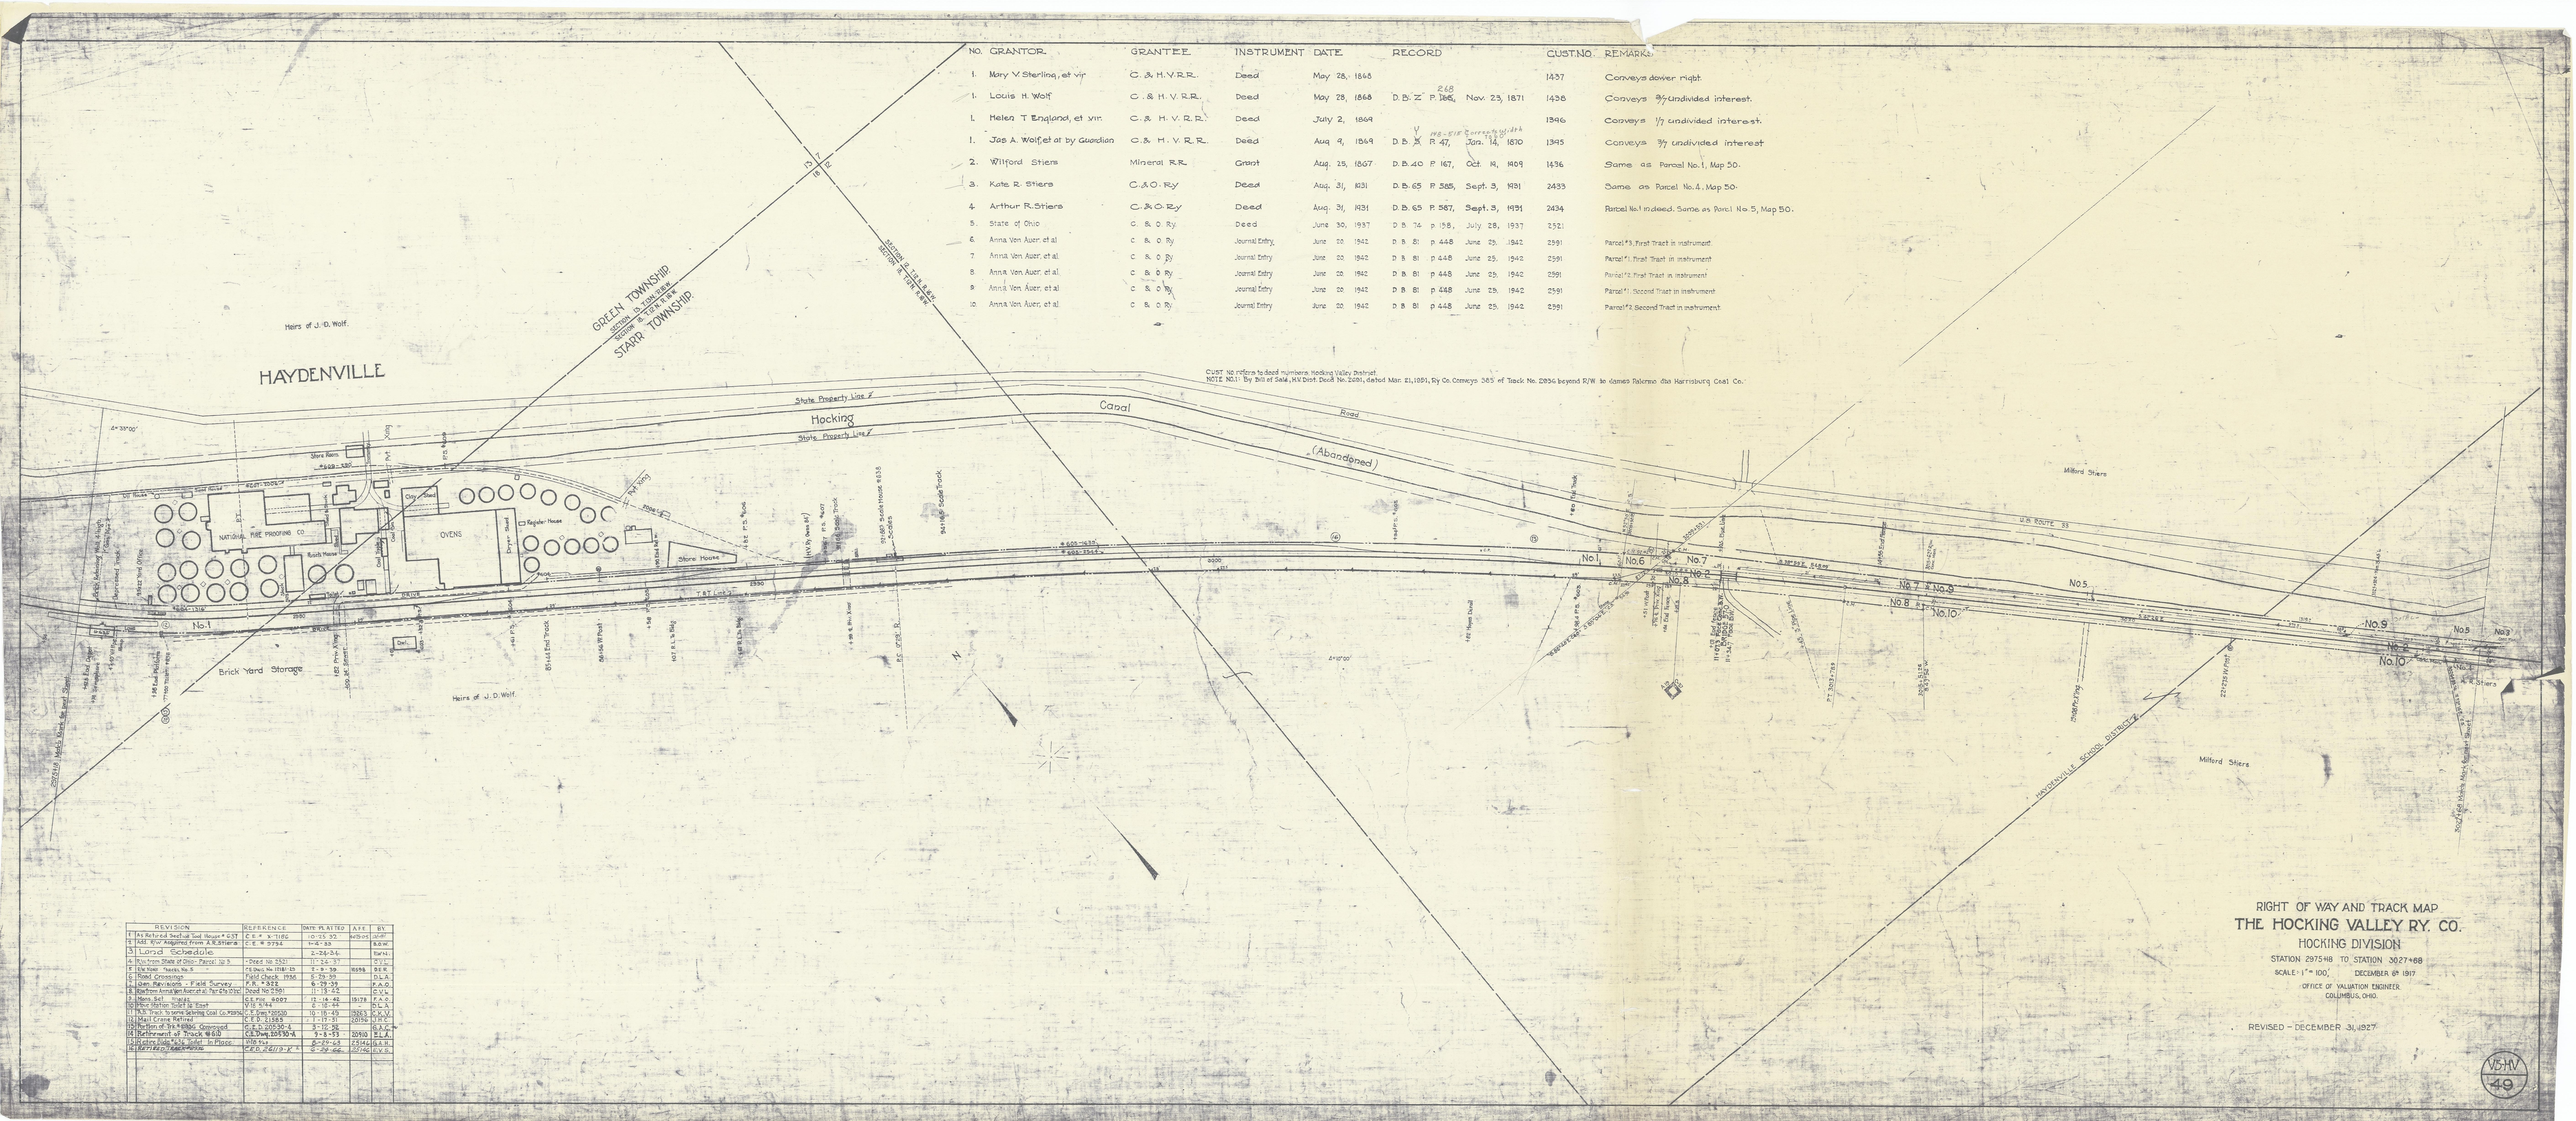

REVISION	REFERENCE	DATE PLATTED	A.F.E.	BY
1 Re Retired Section Tool House # 637	C.E. # 7169	10-25-30	4430-01	J.D.F.
2 Add. R/W Acquired from A.R. Stiers	C.E. # 5734	1-4-33		B.D.W.
3 Land Schedule		2-26-34		R.W.H.
4 Right from State of Ohio - Parcel No 3	Deed No 2521	11-24-37		D.V.C.
5 R.W. Rlse Tracks No. 5	C.E. Doc. No. 17181-55	7-9-59	16598	R.E.R.
6 Road Crossings	Field Check 1944	5-23-55		D.L.A.
7 Gen. Revisions - Field Survey	F.R. # 322	6-29-59		F.A.O.
8 Re-from Anna Von Auer et al Tr. Ch. Ohio	Deed No 2591	11-13-62		C.V.L.
9 Mons. Sel. Indust.	C.S. File 8007	12-16-62	15178	F.A.O.
10 Rlse Station Toilet to Elev.	V.E. 5744	6-18-64		D.L.L.
11 R.R. Track to serve Sebring Coal Co. Mine	C.E. Dwg. # 20630	10-16-69	20265	C.K.V.
12 Wall Crane Retired	C.E.D. 21582	1-17-73	20756	J.R.C.
13 Portion of Trk. # 4 Abdn. Grounded	C.E. D. 20530-A	3-12-74		R.A.C.
14 Retirement of Track 9660	C.E. Dwg. 20530-A	9-8-53	20960	S.L.A.
15 Station Slide "Sta. Toilet" In Place	Wm. Fry	8-29-63	25146	G.L.R.
16 Retirement of Scale House	C.E.D. 24619-A	8-29-66	25746	E.V.S.

RIGHT OF WAY AND TRACK MAP
THE HOCKING VALLEY RY. CO.
HOCKING DIVISION

STATION 2975+18 TO STATION 3027+68
SCALE: 1" = 100' DECEMBER 6th 1917
OFFICE OF VALUATION ENGINEER
COLUMBUS, OHIO.

REVISED – DECEMBER 31, 1927

V5-HV
49