HOCKING COUNTY
SECTION 33
GREEN TOWNSHIP
TOWN 13, RANGE 16

LEADIN:
From the Southeast Corner of Section 33
Thence along a random line N 07°51' 01" W a distance of 2268.15 feet to an iron pin set 34.64 right of Centerline Station 570+57.28, THE TRUE POINT OF BEGINNING

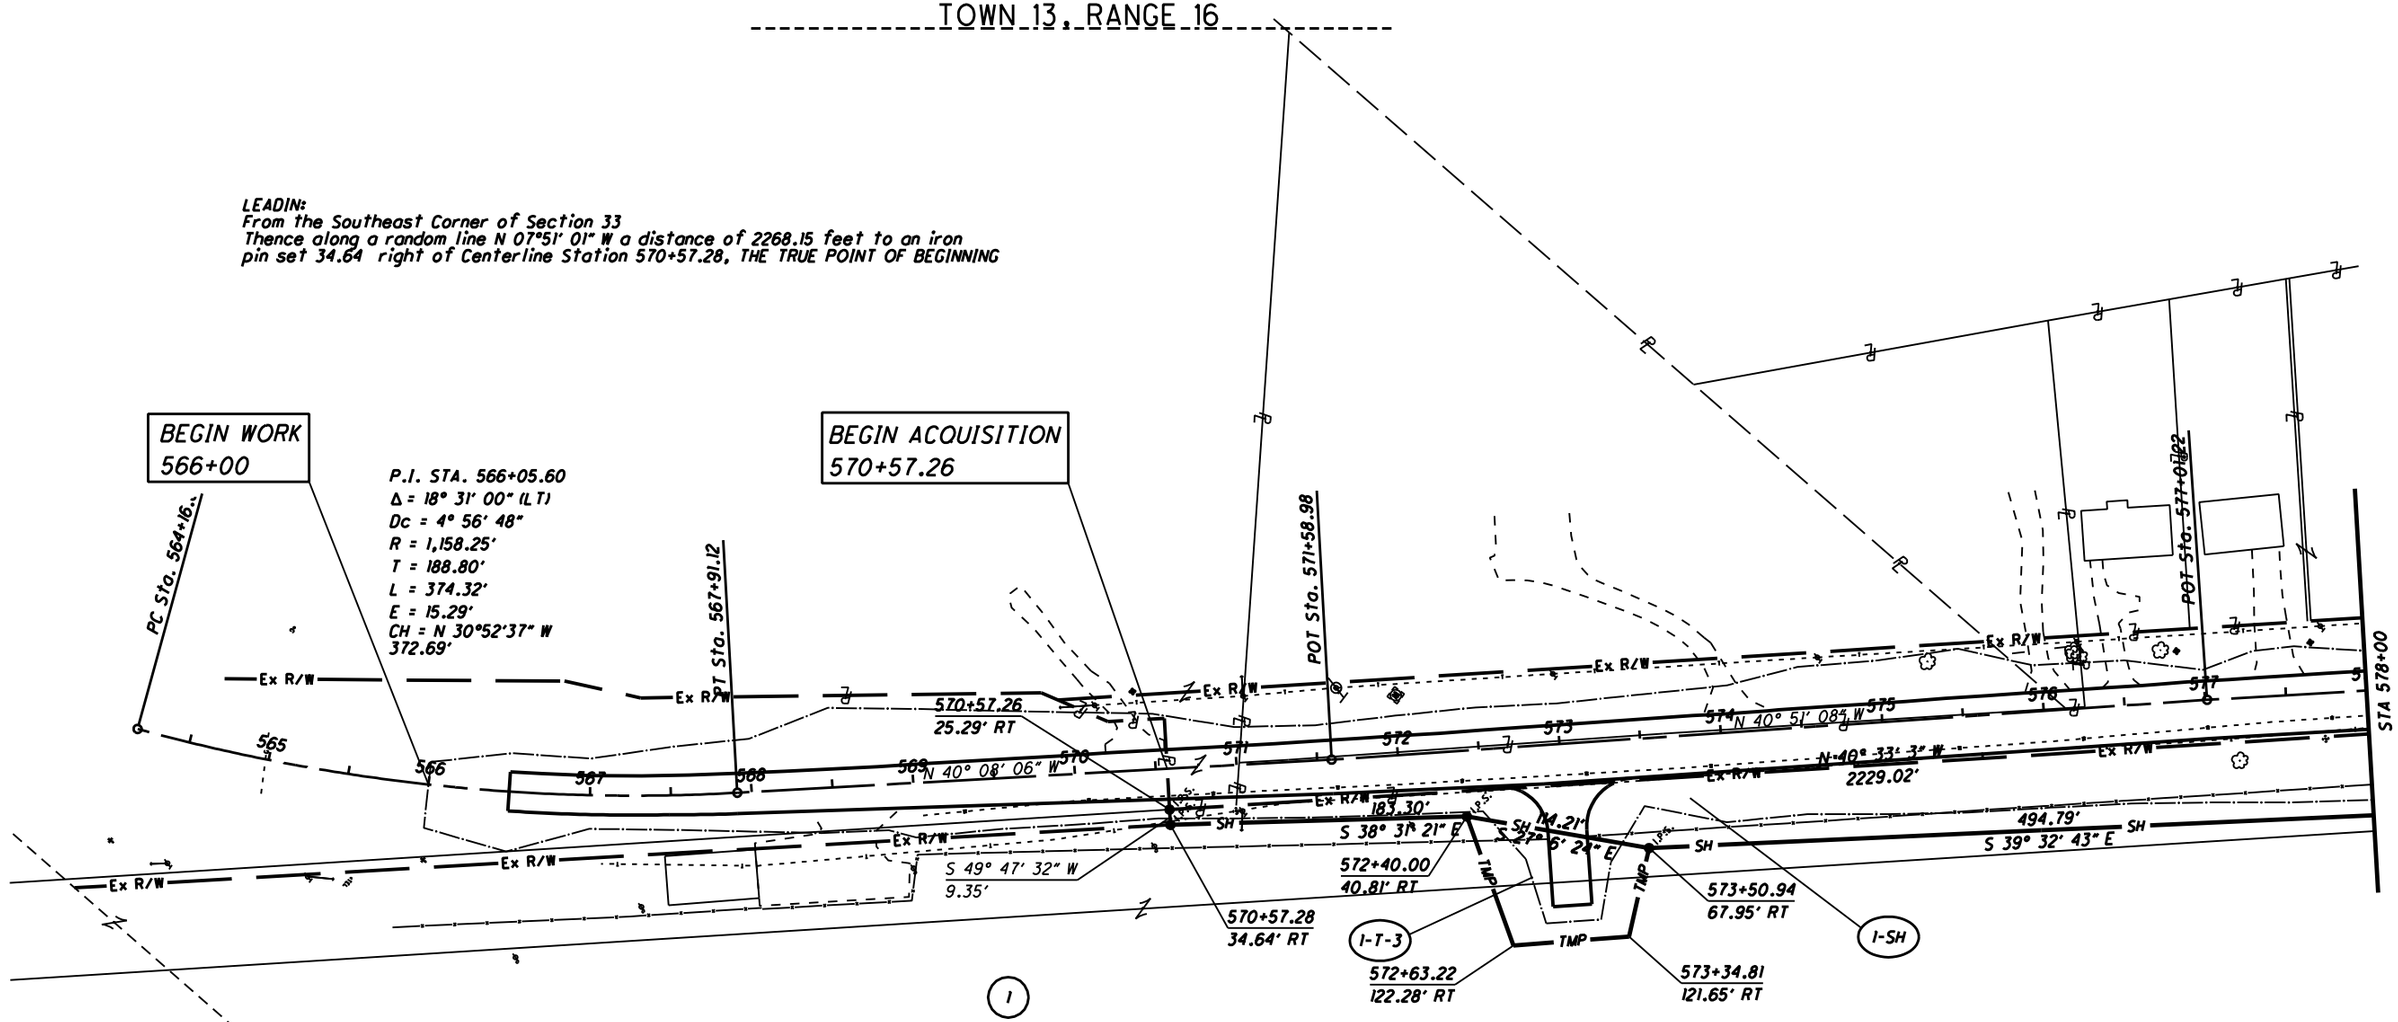

1

BOARD OF EDUCATION OF THE
LOGAN-HOCKING LOCAL SCHOOL DISTRICT
57 SOUTH WALNUT ST.
LOGAN, OH 43138
O.R. 199, PG. 308
O.R. 214, PAGE 609
PARCEL ID: 070001716000

NOTE:
UNDER NO CIRCUMSTANCES ARE TEMPORARY EASEMENTS TO BE USED FOR STORAGE OF MATERIAL OR EQUIPMENT BY THE CONTRACTOR UNLESS NOTED OTHERWISE.

NOTE:
ALL TEMPORARY PARCELS TO BE OF 12 MONTHS DURATION

SH = STANDARD HIGHWAY EASEMENT
T = TEMPORARY EASEMENT

SUMMARY
OF ADDITIONAL RIGHT OF WAY

ALL AREAS IN ACRES

REV. BY	DATE	DESCRIPTION
---	--------	----------
---	--------	----------
---	--------	----------
---	--------	----------
---	--------	----------
---	--------	----------

DATE COMPLETED 12/30/2007

PARCEL NO.	OWNER	SHEET NO.	OWNERS RECORD BOOK	OWNERS RECORD PAGE	AUDITOR'S PARCEL	RECORD AREA	TOTAL P.R.O.	GROSS TAKE	P.R.O. IN TAKE	NET TAKE	STRUCTURE	NET RESIDUE LEFT	NET RESIDUE RIGHT	TYPE FUND	REMARKS	AS ACQUIRED BOOK	AS ACQUIRED PAGE
1-SH	THE BOARD OF EDUCATION OF THE	·	OR 199	308	070001716000	142.005	0.130	2.034	0.000	2.034	NO	·	139.971	STATE	84.223 ACRES IN SUBJECT TRACTS	·	·
·	LOGAN-HOCKING LOCAL SCHOOL DISTRICT	·	OR 214	609	·	·	·	·	·	·	·	·	·	·	·	·	·
1-T-1	·	·	·	·	·	·	·	·	·	0.103	NO	·	·	STATE	TEMPORARY FOR DRIVE	·	·
1-T-2	·	·	·	·	·	·	·	·	·	0.087	NO	·	·	STATE	TEMPORARY FOR DRIVE	·	·
1-T-3	·	·	·	·	·	·	·	·	·	0.141	NO	·	·	STATE	TEMPORARY FOR DRIVE	·	·
·	·	·	·	·	·	·	·	·	·	·	·	·	·	·	·	·	·
·	·	·	·	·	·	·	·	·	·	·	·	·	·	·	·	·	·
·	·	·	·	·	·	·	·	·	·	·	·	·	·	·	·	·	·
·	·	·	·	·	·	·	·	·	·	·	·	·	·	·	·	·	·

CALCULATED GKW
CHECKED RFR

0 25 50 100
HORIZONTAL SCALE IN FEET

RIGHT-OF-WAY DETAIL SHEET
STA 566+00 TO STA 578+00

HOC-328-10.99

3/5

79/81